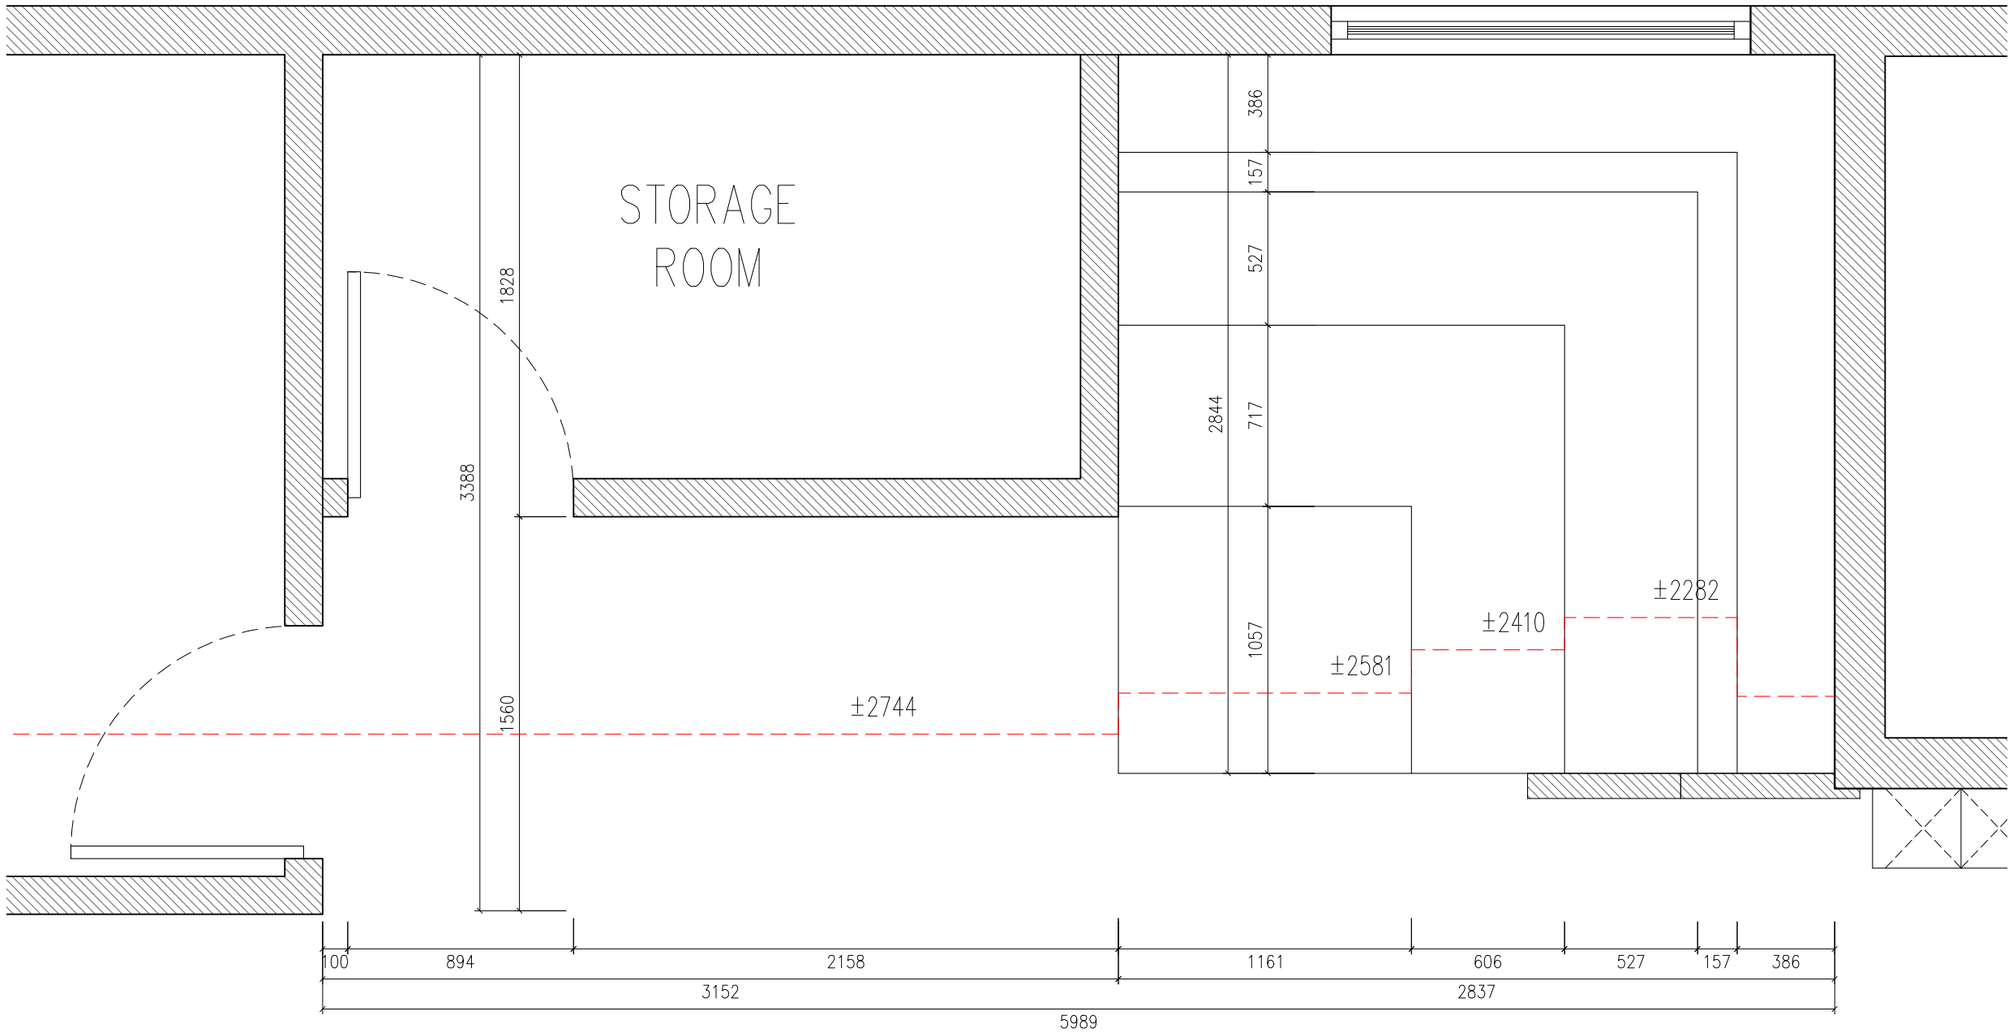


GENERAL FLOOR PLAN
EXISTING FLOOR PLAN

01
01-1400.01 SCALE 1:20

MASJID AL FURQAAN
NEW WUDU AREA

SCHEMATIC

Revision Index, Date and Description

Revision	Date	Description
INITIAL ISSUE	18112026	EXISTING FLOOR PLAN
-	DDMMYYYY	--------

CLIENT

MASJID AL FURQAAN

CLIENT SIGNATURE

Project

MASJID AL FURQAAN
NEW PROPOSED
WUDU AREA
FIRST FLOOR

Drawing Description

NEW WUDU AREA

EXISTING FLOOR PLAN

Drawing No.

ALFURQAAN_01.1400.01


Scale
AS SHOWN
@A3
A

Plot Date
NOV 2026

Check

© THIS DRAWING IS COPYRIGHT

Contractors shall work from figured dimensions only.
Contractors must check all dimensions on site.
Discrepancies must be reported immediately to the client.

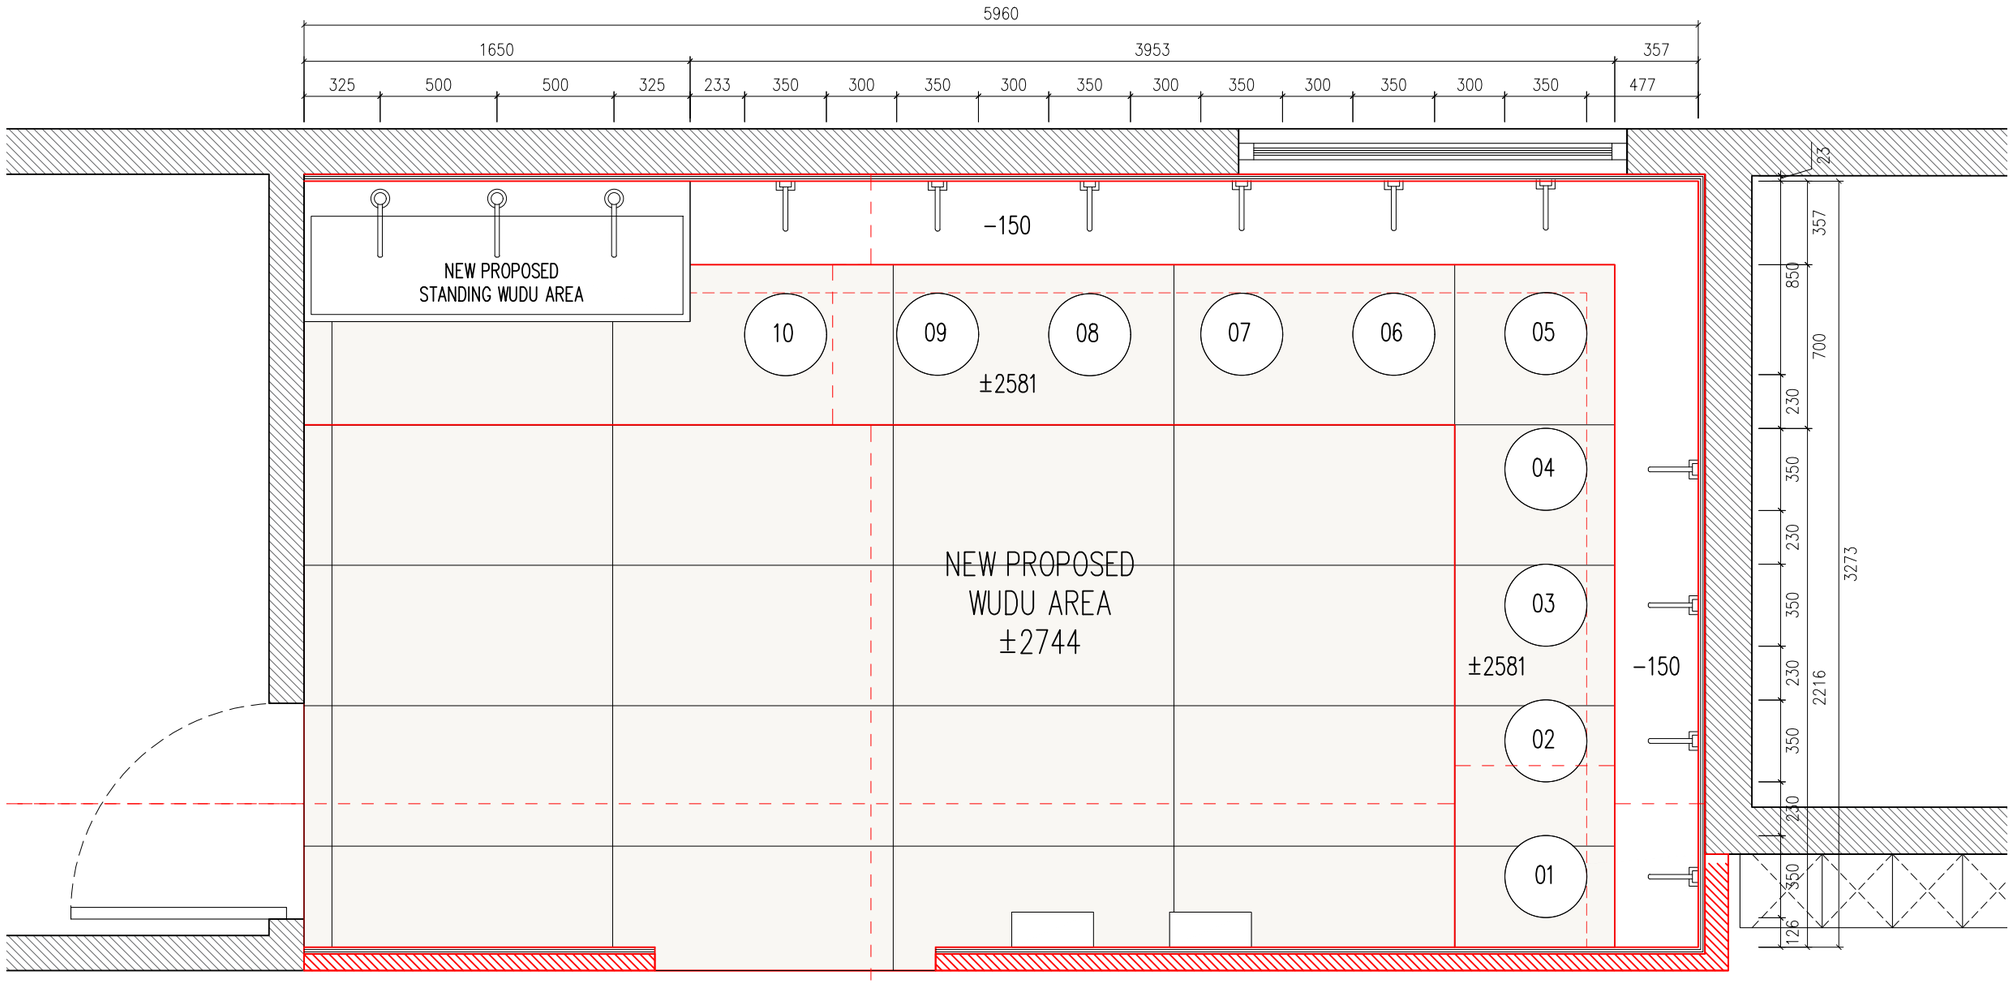

GENERAL FLOOR PLAN
PROPOSED FLOOR PLAN

01
01-1400.02 SCALE 1:20

MASJID AL FURQAAN
NEW WUDU AREA

SCHEMATIC

Revision Index, Date and Description

Revision	Date	Description
INITIAL ISSUE	18112026	EXISTING FLOOR PLAN
-	DDMMYYYY	--------

CLIENT

MASJID AL FURQAAN

CLIENT SIGNATURE

Project
MASJID AL FURQAAN
NEW PROPOSED
WUDU AREA
FIRST FLOOR

Drawing Description
NEW WUDU AREA
PROPOSED FLOOR PLAN

Drawing No.
ALFURQAAN_01.1400.02


Scale
AS SHOWN
@A3
A

Plot Date
NOV 2026

Check

© THIS DRAWING IS COPYRIGHT

Contractors shall work from figured dimensions only.
Contractors must check all dimensions on site.
Discrepancies must be reported immediately to the client.

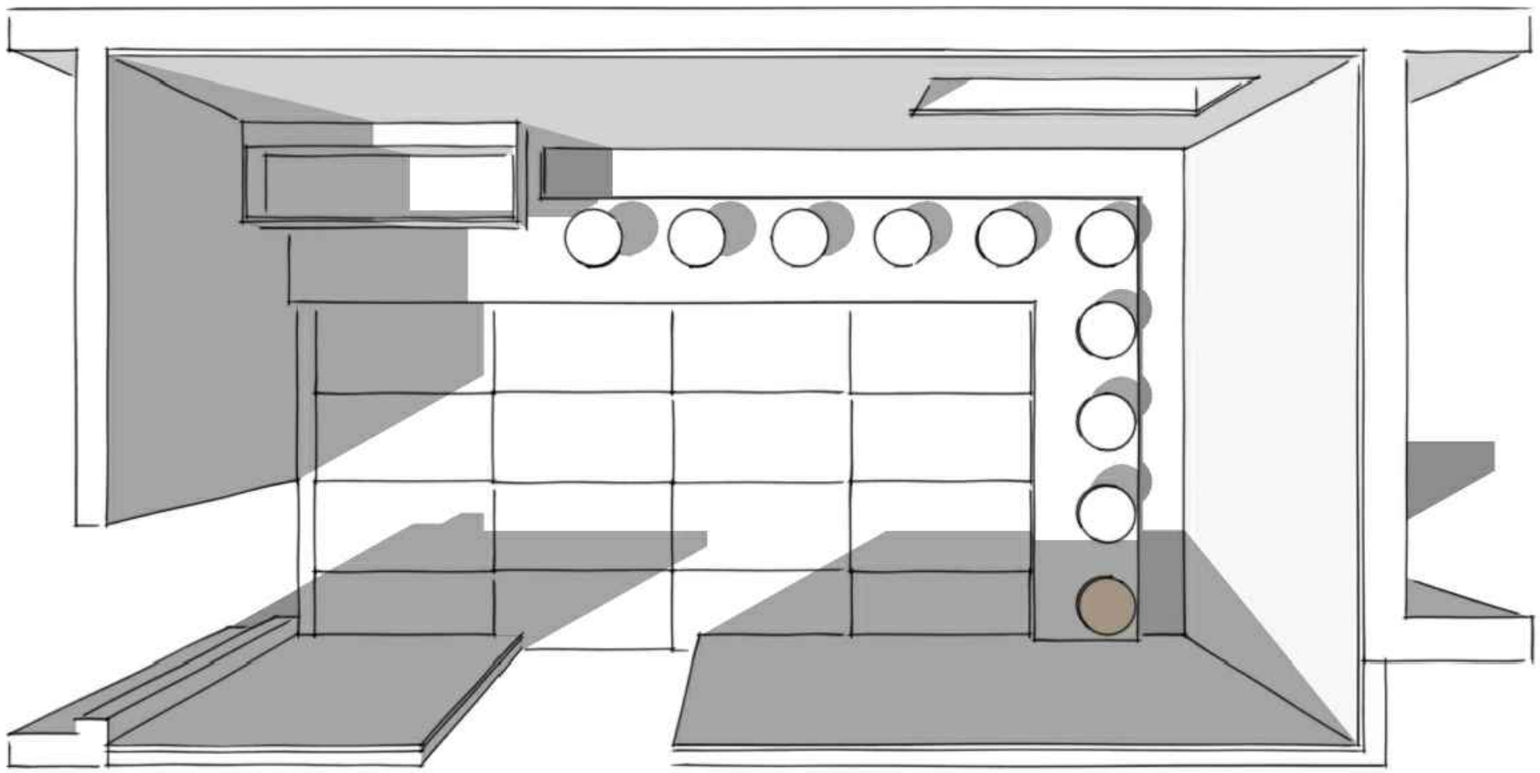

GENERAL FLOOR PLAN
OVERVIEW

01
01-1400.03 SCALE 1:20

MASJID AL FURQAAN
NEW WUDU AREA

SCHEMATIC

Revision Index, Date and Description

Revision	Date	Description
INITIAL ISSUE	18112026	EXISTING FLOOR PLAN
-	DDMMYYYY	--------

CLIENT

MASJID AL FURQAAN

CLIENT SIGNATURE

Project

MASJID AL FURQAAN
NEW PROPOSED
WUDU AREA
FIRST FLOOR

Drawing Description

NEW WUDU AREA
PROPOSED OVERVIEW
FLOOR PLAN

Drawing No.

ALFURQAAN_01.1400.03

Scale
AS SHOWN
@A3

A

Plot Date
NOV 2026

Check

© THIS DRAWING IS COPYRIGHT

Contractors shall work from figured dimensions only.
Contractors must check all dimensions on site.
Discrepancies must be reported immediately to the client.